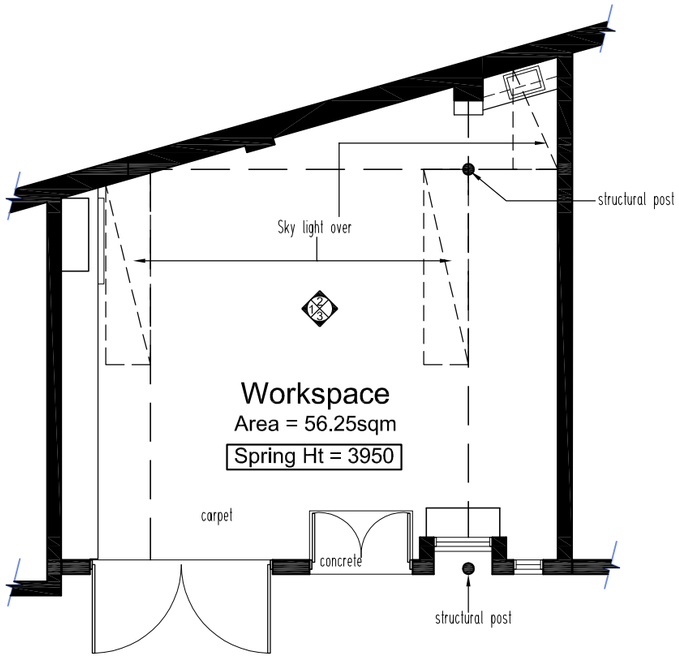

BUILDING 4, (STUDIO 3)
GROUND FLOOR PLAN
Scale 1:100

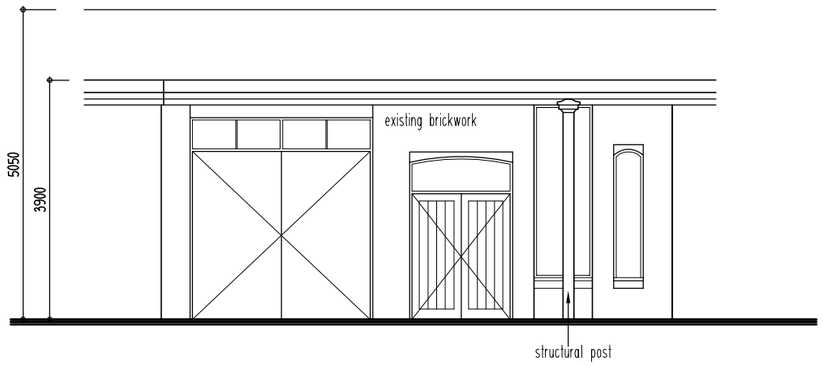

FRONT ELEVATION
Scale 1:100

ELECTRICAL LEGEND

- Surface mounted incandescent
- Double GPO.
- Single GPO
- mh — Manhole - roof access
- Ceiling exhaust fan
- Switchboard, surface mounted
- Double 40W fluorescent

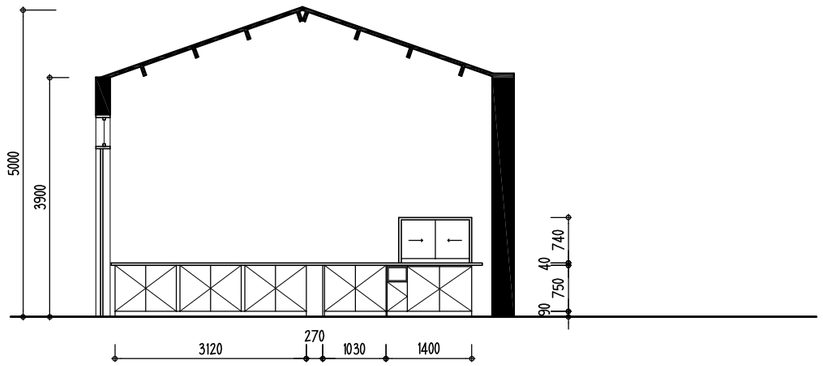

INTERNAL ELEVATION 1

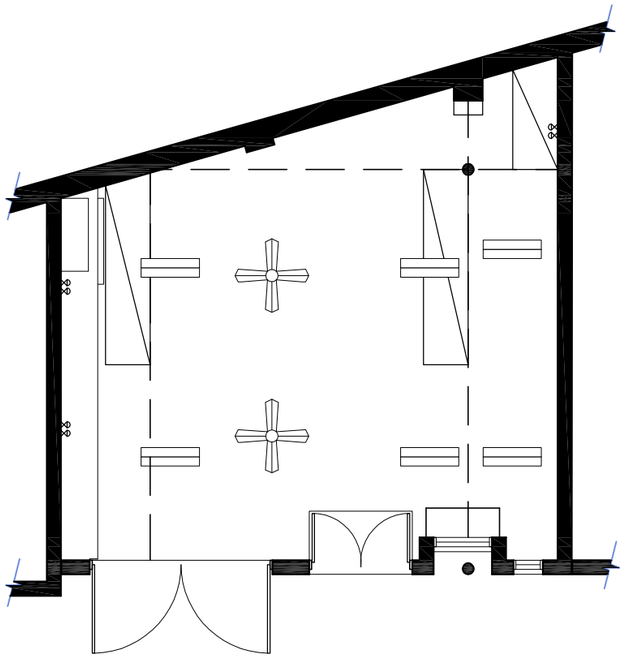

BUILDING 4, (STUDIO 3)
ELECTRICAL PLAN
Scale 1:100

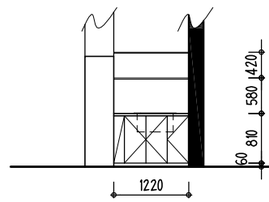

INTERNAL ELEVATION 2

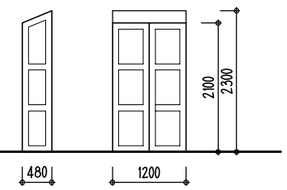

INTERNAL ELEVATION 3

PHOTO OF BUILDING 4

EXISTING CONDITIONS
21 GRAHAM STREET (GASWORKS)
ALBERT PARK

BUILDING 4, (STUDIO 3)

ARCHITECTS
cbg
interior designers
CBG Architects Pty. Ltd.
Studio 3 / 167 Fitzroy St.
St. Kilda Vic 3182
Telephone: 9525 3855
Facsimile: 9525 4266

Date: FEB 2008
Scale: 1 : 100 at A3
Drawing No.: 2804
Sheet: 01
Copyright ©

N

* Any dimensions and areas shown are approximate only